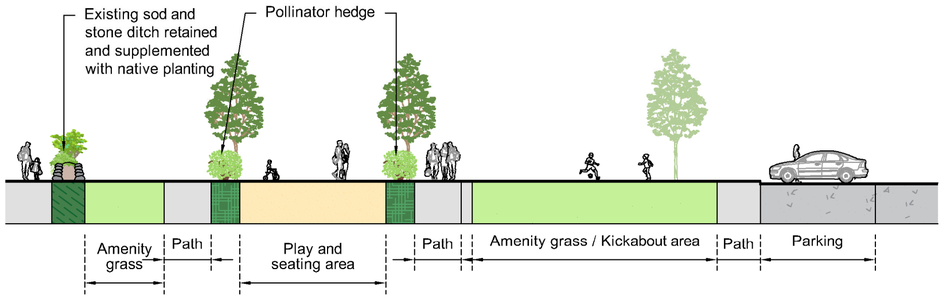

SECTION A 1:200 @ A2

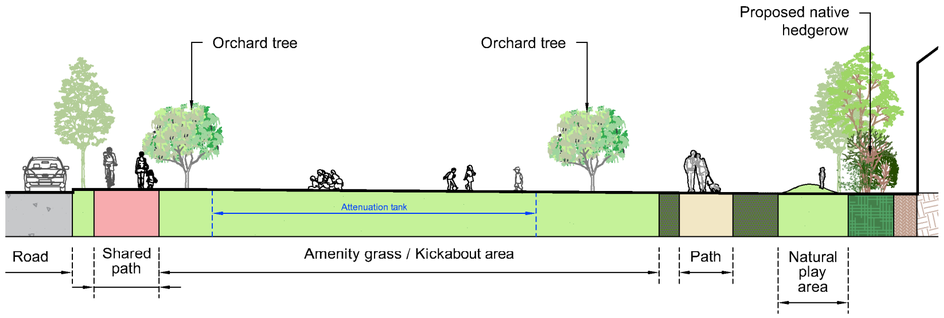

SECTION B 1:200 @ A2

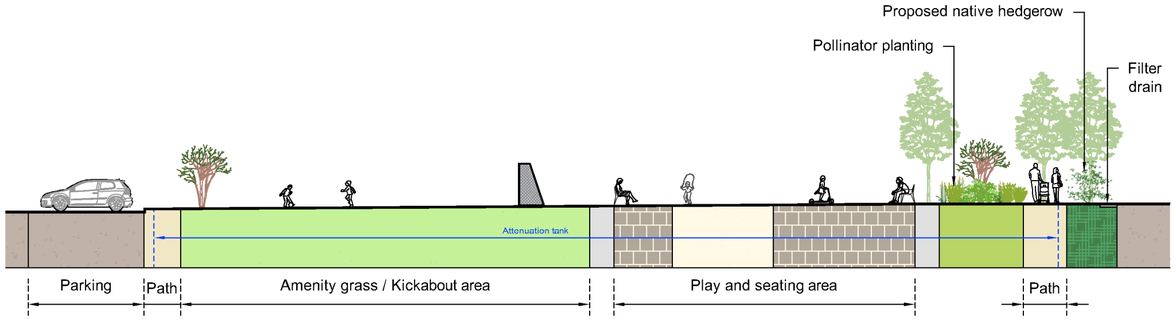

SECTION C 1:200 @ A2

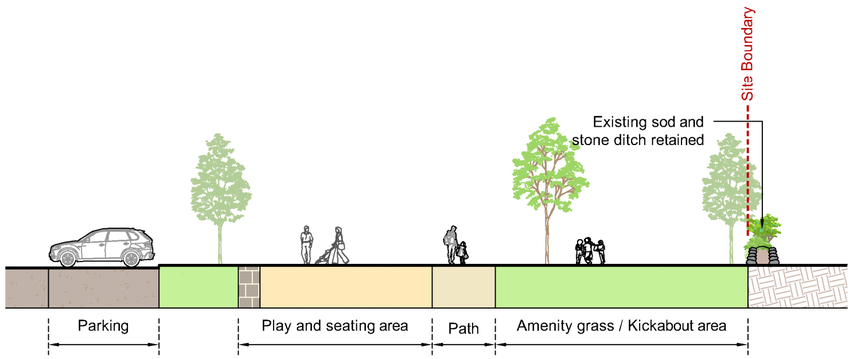

SECTION D 1:200 @ A2

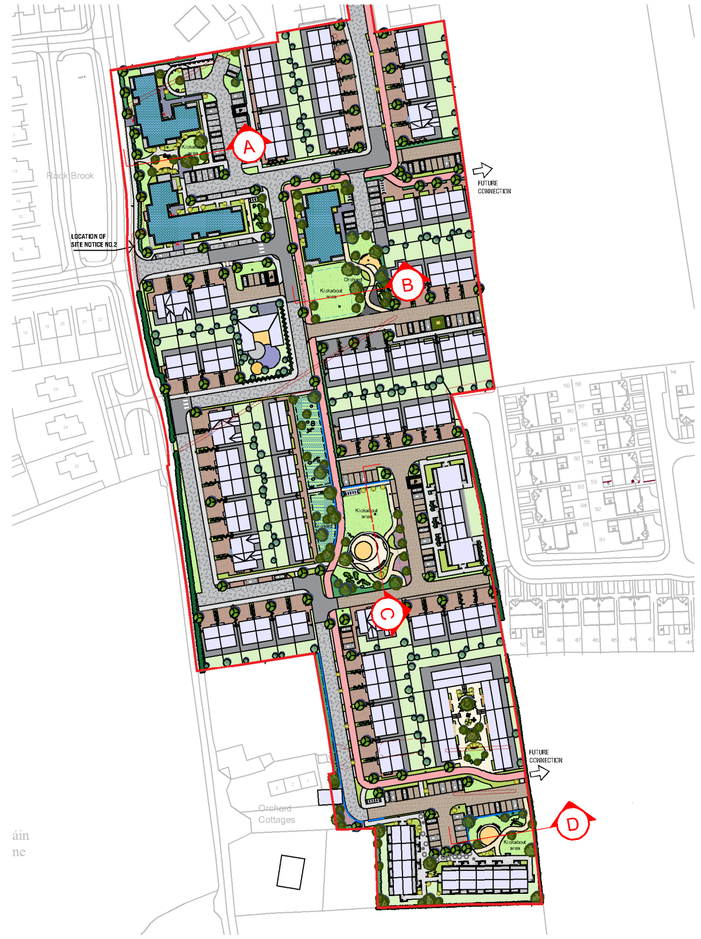

KEY PLAN NTS

NOTE: THIS DRAWING IS INTENDED FOR THE PURPOSE OF MAKING A PLANNING APPLICATION AND MAY NOT BE USED FOR ANY OTHER PURPOSE.

REV	DATE	AMENDMENT

CUNNANE STRATTON REYNOLDS

LAND PLANNING & DESIGN

CORK OFFICE
COPLEY HALL COTTERS STREET CORK
TEL 021 496 9224 FAX 021 496 9012
EMAIL corkinfo@csrlandplan.ie

N

PROJECT: **BANESHANE RESIDENTIAL LRD** **MIDLETON** **CO. CORK**	DATE: SEPTEMBER 2025
	SCALE: 1:200 @ A2
DRAWING: **LANDSCAPE SECTIONS**	DRAWN: CL CHECKED: DL
	DRAWING NO: **23397-2-201**