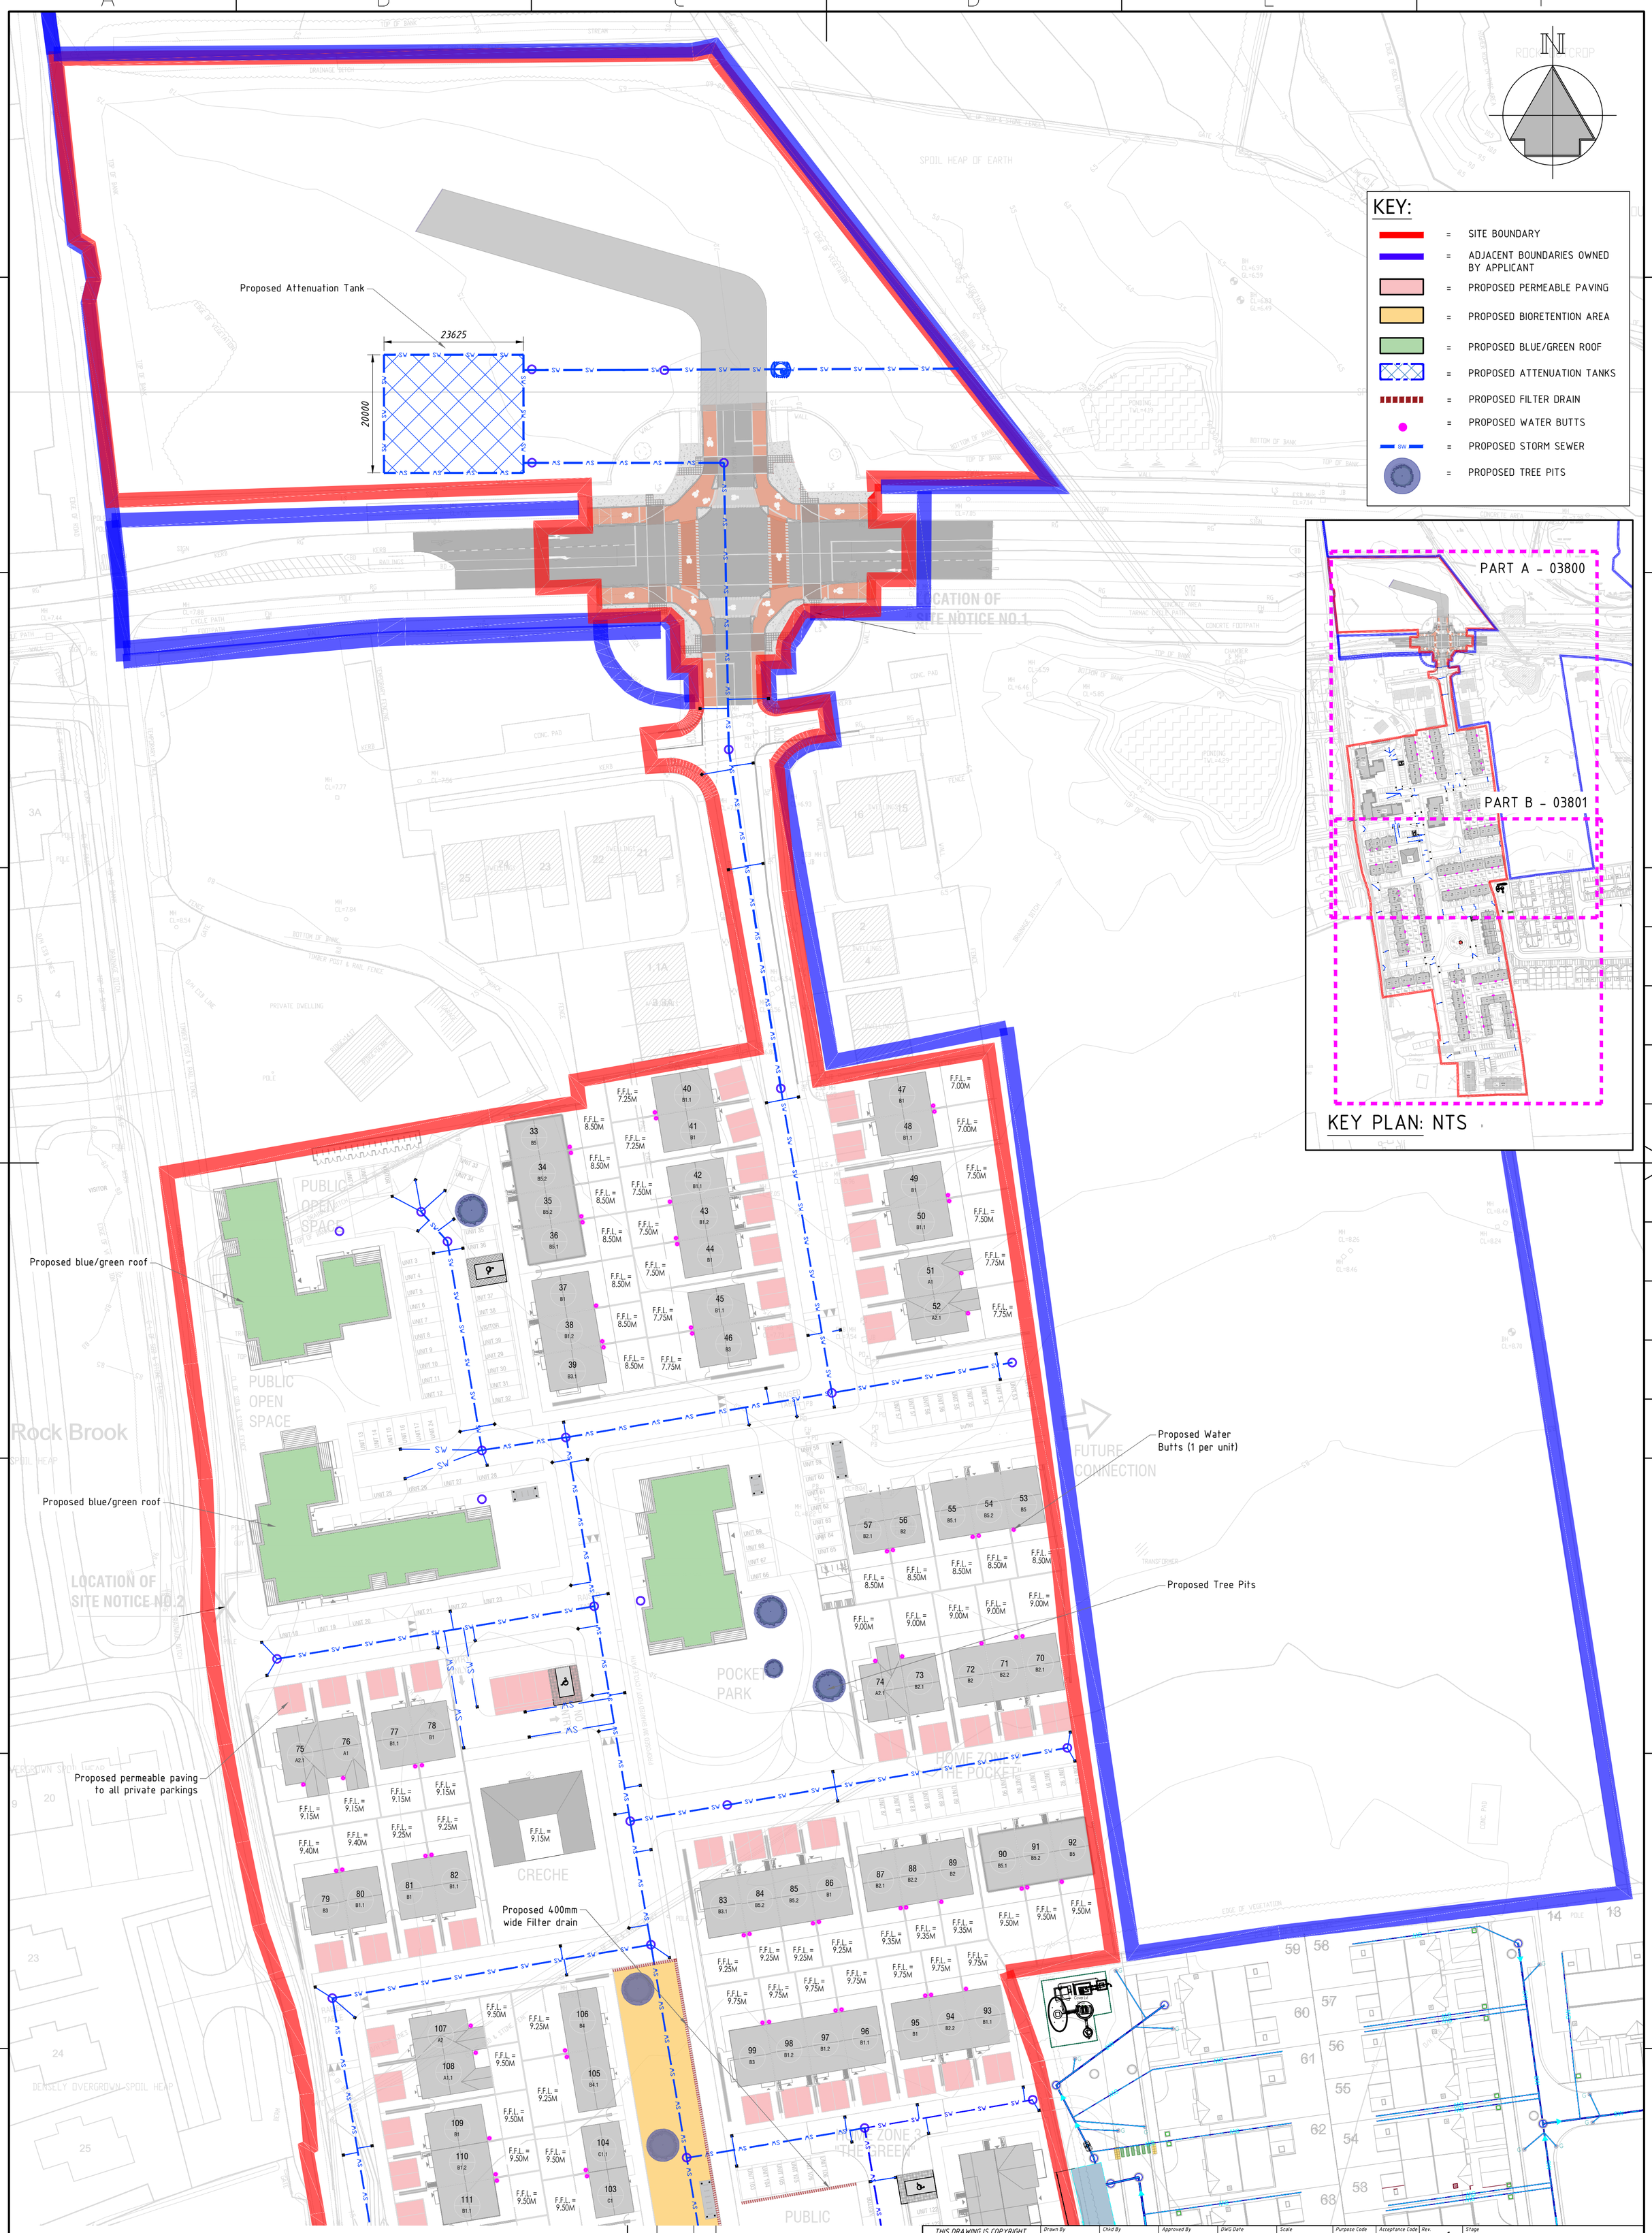

SITE WIDE SUD's SYSTEM - PROPOSED LAYOUT: PART A

SCALE 1:500

REVISION	DATE	BY	DETAILS
1	09/25	AH	Site Layout revised
0	11/24	CW	Issue 0

THIS DRAWING IS COPYRIGHT
Dimensions are in mm except where indicated. Figured dimensions take precedence over scaled measurements. All dimensions to be checked on site prior to fabrication or construction. All works to be in accordance with Current Building Regulations and Codes. (Sub)Contractors are responsible for ensuring compliance with Building Regulations within their trade. Where this drawing is open to public inspection pursuant to a statutory requirement, or is on a statutory register, copying is subject to the requirements of Section 74 of the Copyright and Related Rights Act, 2000

Drawn By	Chkd By	Approved By	DWG Date	Scale	Purpose Code	Acceptance Code	Rev.	Stage
AH	CC	CC	19/09/25	1/500 @A1	P03	S	1	Planning

CroCon Engineers Ltd.
Consulting Engineers
Unit I, Building 6500, Avenue 6000,
Cork Airport Business Park, Cork
E: info@crocon.ie Tel: (021) 431 0709

Project	Originator	Spatial Zone	Level	Info Type	Role	Number
22240	CRO	X	XXX	DR	CE	03800

Client: Roscksprinq Properties Ltd.
Project: Baneshane, Midleton LRD
Title: SUDS Layout (Sheet 1)